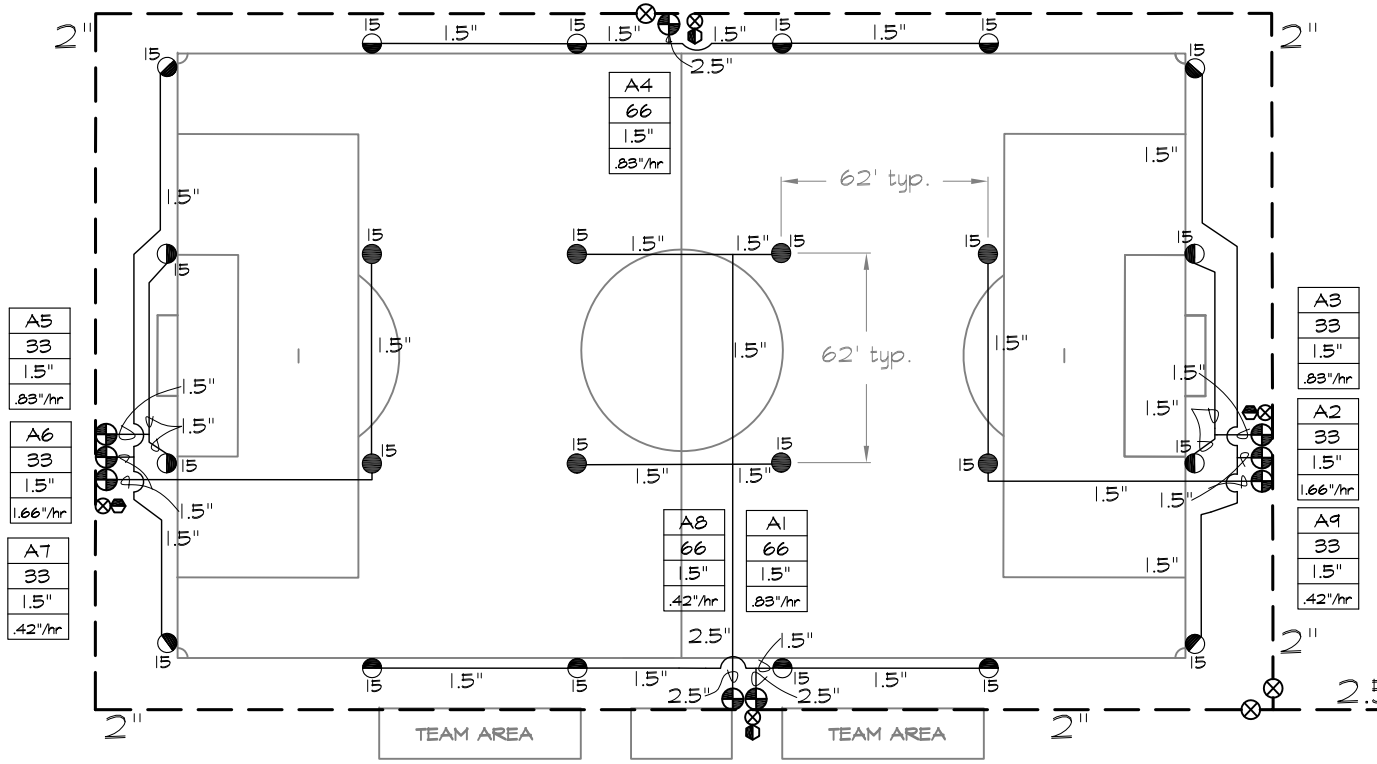

SYSTEM PERFORMANCE DATA

ZONE	SIZE	FLOW	PR	DU%	SC (10% WINDY)
A1	1.5"	66	.83"	88	1.2
A2	1.5"	33	.83"	88	1.2
A3	1.5"	33	1.66"	88	1.2
A4	1.5"	66	.83"	88	1.2
A5	1.5"	33	.83"	88	1.2
A6	1.5"	33	1.66"	88	1.2
A7	1.5"	33	.42"	88	1.2
A8	1.5"	66	.42"	88	1.2
A9	1.5"	33	.42"	88	1.2

VALVE ID GUIDE

A1	STATION NUMBER
55	GPM
1.5"	VALVE SIZE
.50"/hr	PRECIPITATION RATE

IRRIGATION LEGEND

PRODUCT DESCRIPTION

- HUNTER I-35-SS-XX, FULL CIRCLE, NOZZLE AS SHOWN
- HUNTER I-35-SS-XX, PART CIRCLE, NOZZLE AS SHOWN

NOZZLE PERFORMANCE:
#15 @ 80 PSI - 16.4 GPM 61' RADIUS

- HUNTER ICV/IBV ELECTRIC CONTROL VALVE SIZE AS SHOWN
- HUNTER HQ-44-XX-AW QUICK COUPLER VALVE (OPTIONAL)
- HUNTER ACC-1200 SOLID STATE METAL CABINET CONTROLLER
- RG HUNTER WRFC WIRELESS RAIN FREEZE SENSOR
- M WATER METER MINIMUM SIZE @ 66 GPM IS 1.5"
- BP BACKFLOW PREVENTER SIZED TO SYSTEM GPM
- MAINLINE PIPE
- LATERAL PIPE
- SLEEVING
- ISOLATION VALVE LINE SIZED
- HFS HUNTER FLOW SENSOR IN LINE SIZED FLOW CLIK TEE "FCT"

IRRIGATION NOTES

1. SPRINKLER LOCATIONS ARE TO SCALE
2. PIPE LOCATIONS ARE DIAGRAMMATIC
3. ALL SPRINKLERS TO BE INSTALLED ON 1" SCH 80 SWING JOINTS
4. ALL COMPONENTS TO BE INSTALLED AS PER MANUFACTURERS RECOMMENDATIONS
5. MAINLINE DEPTH TO BE NO LESS THAN 18"
6. LATERAL DEPTH TO BE NO LESS THAN 16"
7. ELECTRIC CONTROL VALVES TO BE COVERED WITH 12" VALVE BOX
8. LOCATE VALVES/QCV'S OUT OF HIGH TRAFFIC AREAS
9. WIRE SPLICE CONNECTIONS TO BE WATERPROOF
10. QCV TO BE LOCATED IN 10" VALVE BOX
11. ALL SLEEVES TO BE 2X PIPE RUN THROUGH THEM
12. INSTALL ALL COMPONENTS AS PER LOCAL, STATE, FEDERAL CODES
13. REFER TO HUNTER INSTALLATION DETAILS
14. REFER TO HUNTER CATALOG FOR PERFORMANCE SPECIFICATIONS
15. ADD HUNTER "FS" FOR DIRTY WATER VALVE
16. ADD HUNTER "AS" FOR PRESSURE REGULATED VALVE

WATER REQUIREMENT AT
-FIELD ELEVATION
-WITHIN 100' OF FIELD
-DOWNSTREAM OF BACKFLOW
IS 66 GPM @ 90 PSI

0 40' 80'
20' 60'

SCALE: 1" = 40'0"

Hunter Industries offers this plan as a general guide for estimating purposes and offers no indemnity, expressed or implied, for projects installed from this plan. Because of the many variables of every system and of every site we recommend that a qualified irrigation designer be consulted.

Hunter

SOCCER FIELD 300' X 180'

I-35 FOUR ROW DESIGN
LOOPED MAINLINE

FILE NAME:
DATE: 12-06
DRAWN BY:

Hunter Industries
1940 Diamond Street
San Marcos, California 92078

SHEET
1 OF 1